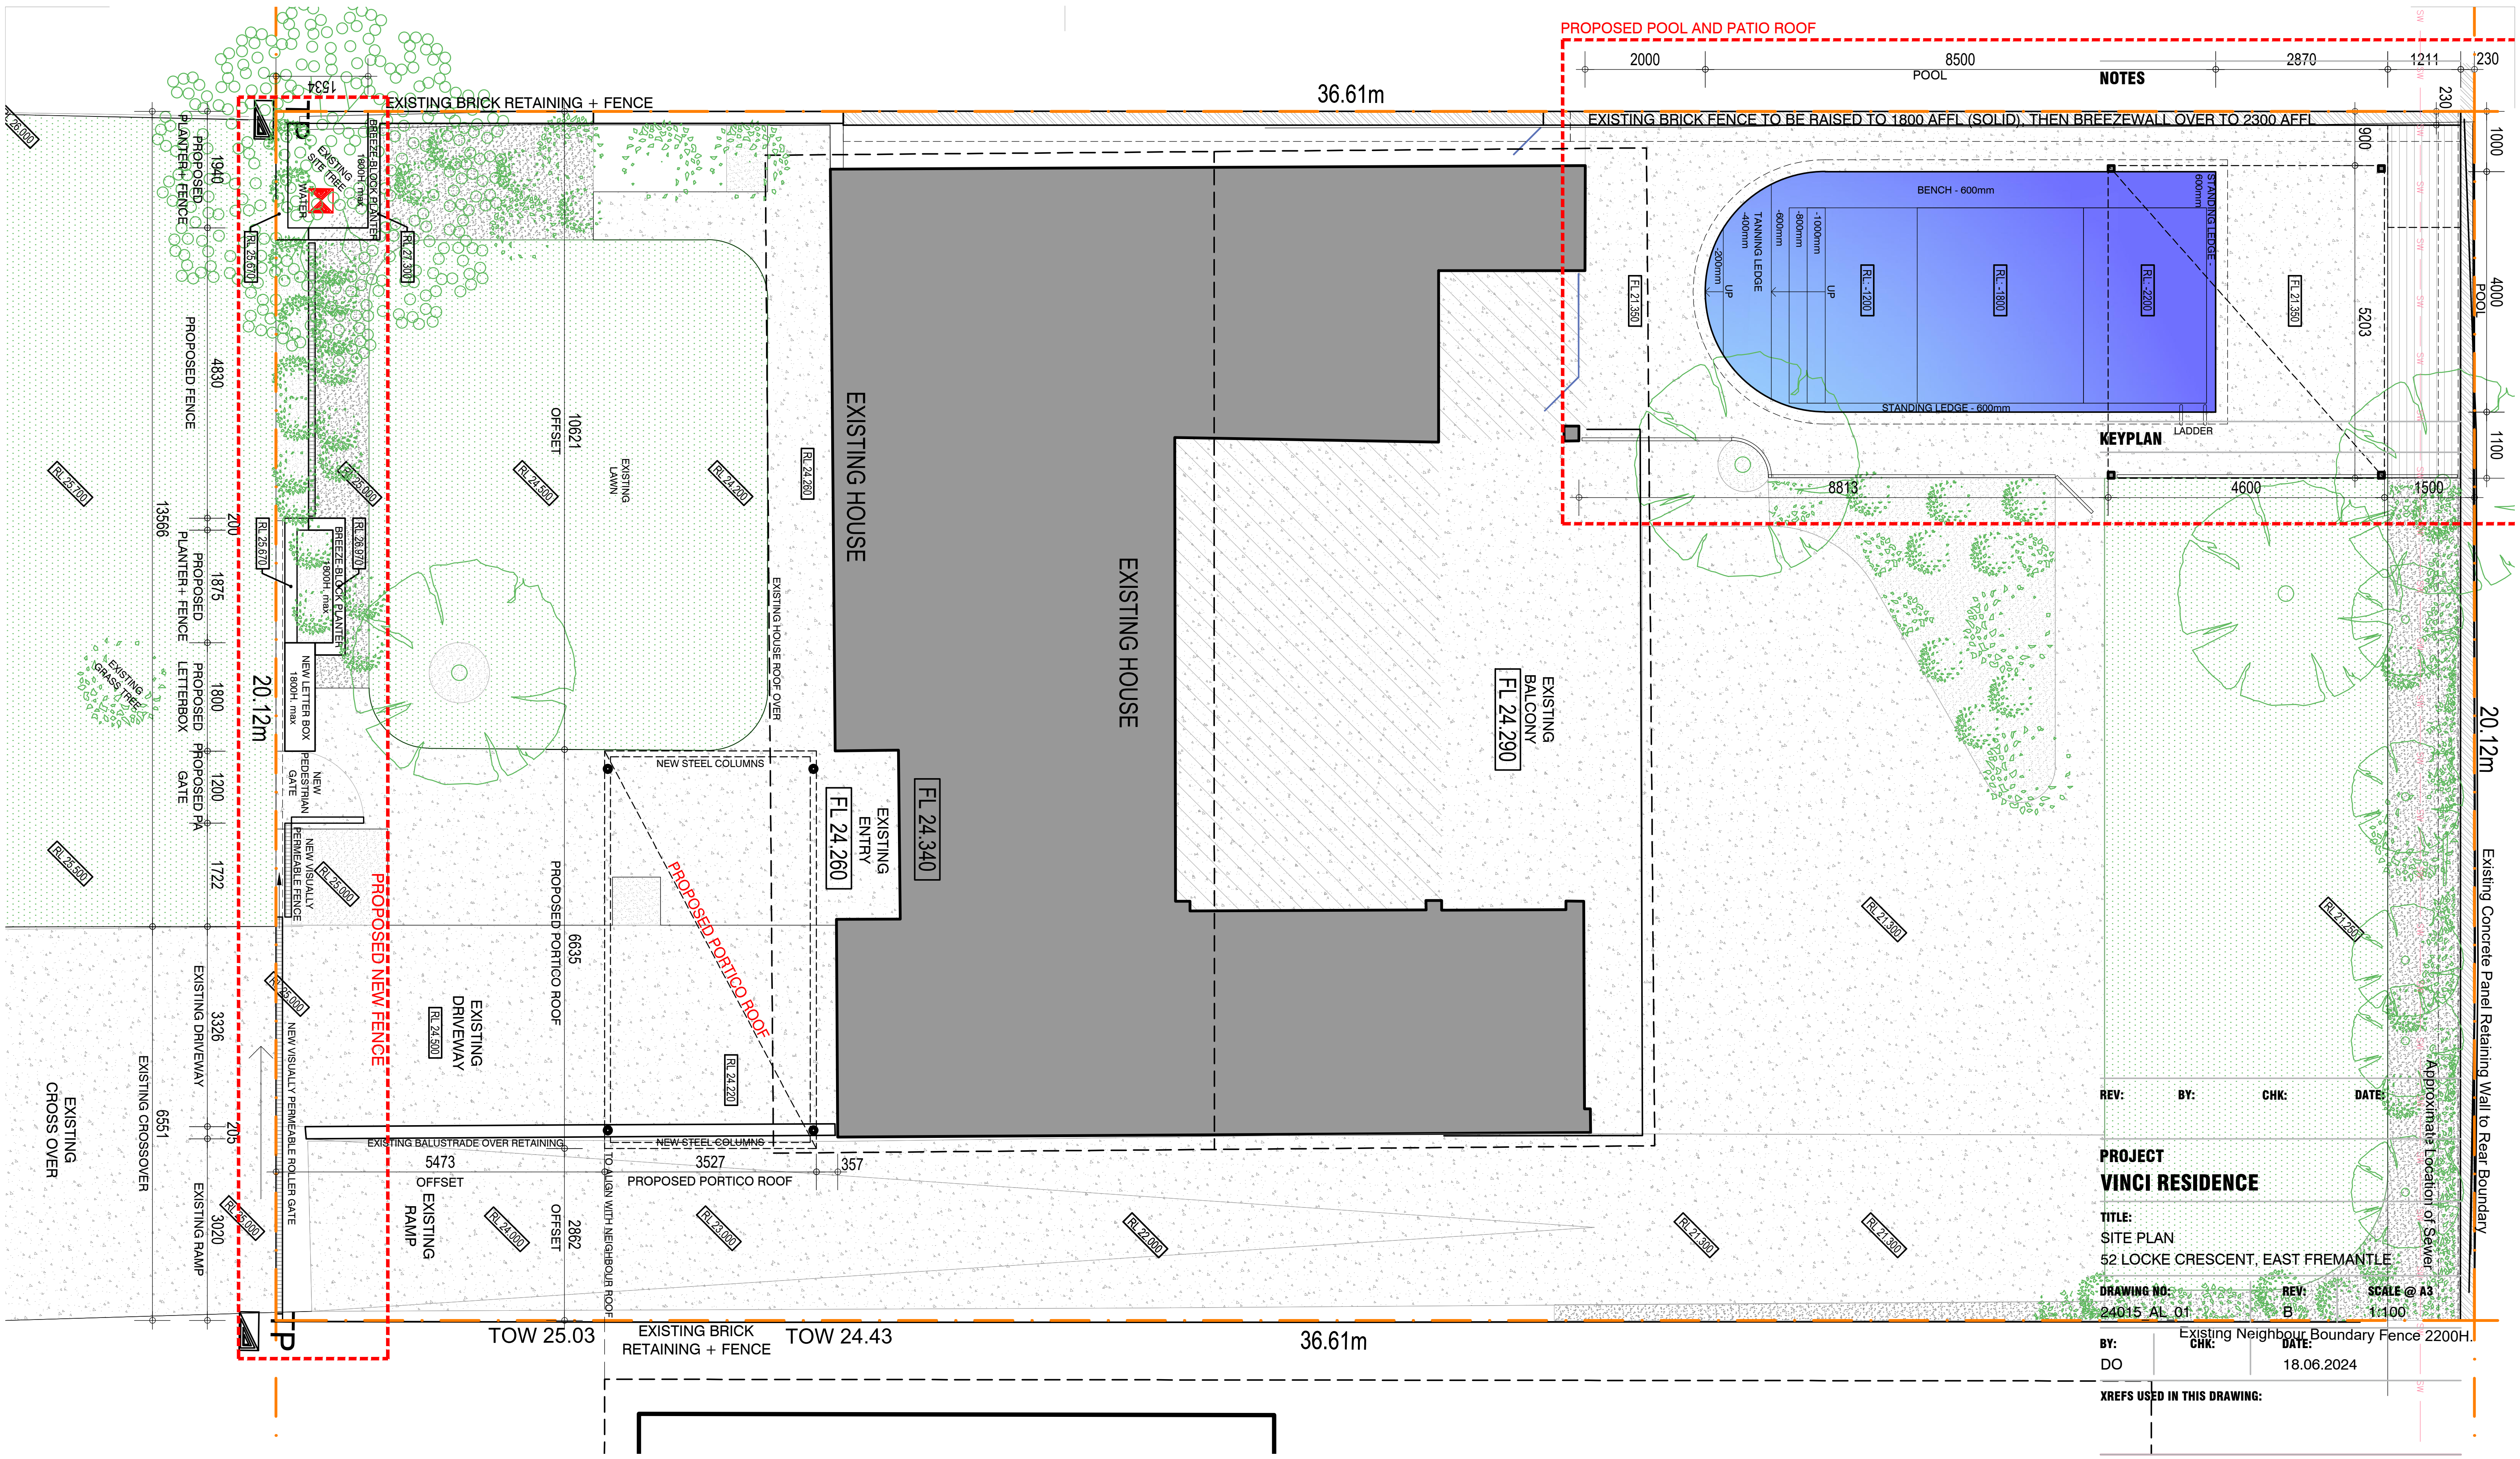

1 SITE
1:100

REV:	BY:	CHK:	DATE:

PROJECT
VINCI RESIDENCE

TITLE:
SITE PLAN
52 LOCKE CRESCENT, EAST FREMANTLE

DRAWING NO:	REV:	SCALE @ A3
24015_AL_01	B	1:100

BY:	CHK:	DATE:
DO		18.06.2024

XREFS USED IN THIS DRAWING:

INFORMATION

OX STUDIO

1 GLYDE STREET
MOSMAN PARK, 6012
WESTERN AUSTRALIA.
T +61(0)487 749 335
E drew@oxstudio.com.au

0m 1m 5m

THE COPYRIGHT OF THIS DRAWING OR PART THEREOF BELONGS TO DESIGNER O'DWYER LTD. CONTRACTOR TO CHECK ALL DIMENSIONS PRIOR TO COMMENCING WORK - DO NOT SCALE.