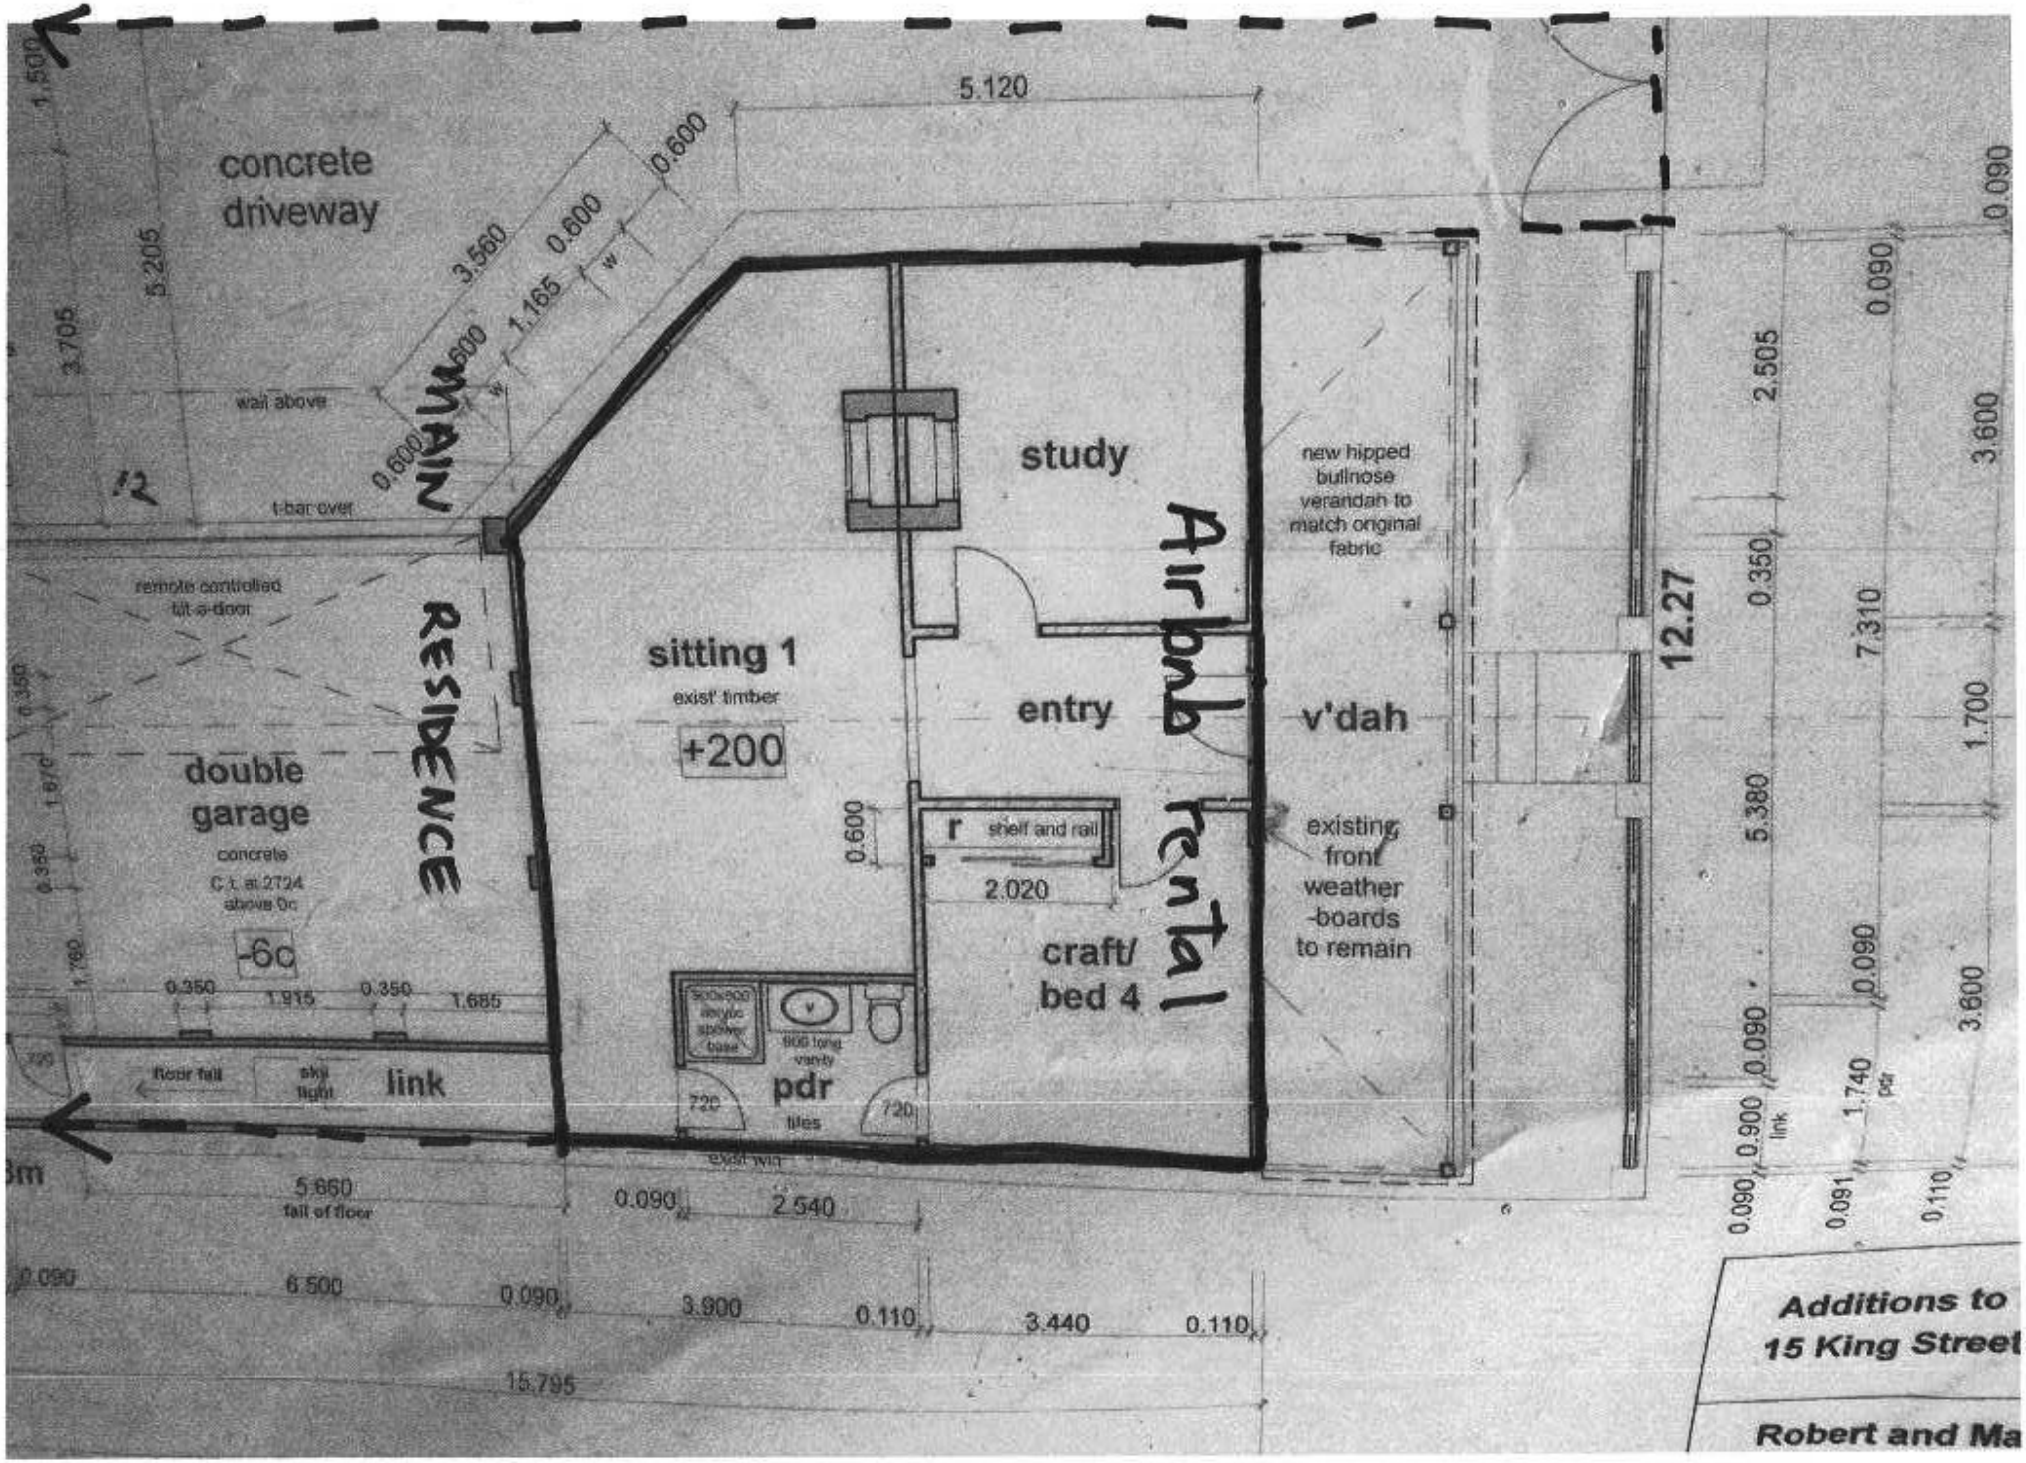
concrete driveway
5.120
0.600
3.560
0.600
1.165
0.600
0.600
MAIN RESIDENCE
wall above
t-bar over
remote controlled tilt-a-door
double garage
concrete
C.t. at 2724 above Dc
-60
0.350
1.915
0.350
1.685
floor fall
sky light
link
sitting 1
exist' timber
+200
study
entry
Airbnb rental
r
shelf and rail
0.600
2.020
craft/ bed 4
v'dah
new hipped bullnose verandah to match original fabric
existing front weather -boards to remain
12.27
pdr
tiles
720
720
exist wall
5.660
fall of floor
0.090
2.540
0.090
6.500
0.090
3.900
0.110
3.440
0.110
15.795
2.505
0.350
7.310
5.380
1.700
3.600
0.090
0.090
0.090
0.900
link
1.740
pdr
0.091
0.110
Additions to
15 King Street
Robert and Ma